LIVING SHORELINE - PLAN VIEW

PLANT SCHEDULE

TREES	BOTANICAL NAME	COMMON NAME	SIZE	CONT.	COMMENTS
AM	Amelanchier canadensis	Shadblow Serviceberry Multitrunk	5`/6` HT.	B&B	MULTI-STEM
JE	Juniperus virginiana	Eastern Red Cedar	5`/6` HT.	B&B	FULL & DENSE

SHRUBS	BOTANICAL NAME	COMMON NAME	SIZE	CONT.	COMMENTS
AR	Aronia arbutifolia	Red Chokeberry	---	#3	
MP	Myrica pensylvanica	Northern Bayberry	---	#3	
PM	Prunus maritima	Beach Plum	---	#3	
RW	Rhus copallina	Winged Sumac	---	#3	
RT	Rhus typhina	Staghorn Sumac	---	#3	

PERENNIALS	BOTANICAL NAME	COMMON NAME	CONT
AB	Ammophila breviligulata	American Beachgrass	#1
PD	Panicum amarum	Dune Panic Grass	#1
PV	Panicum virgatum	Switch Grass	#1
SL	Schizachyrium scoparium	Little Bluestem Grass	#1
SB	Solidago x `Golden Baby`	Goldenrod	#1
SN	Sorghastrum nutans	Indian Grass	#1
SA	Spartina alterniflora	Salt Marsh Grass	plug

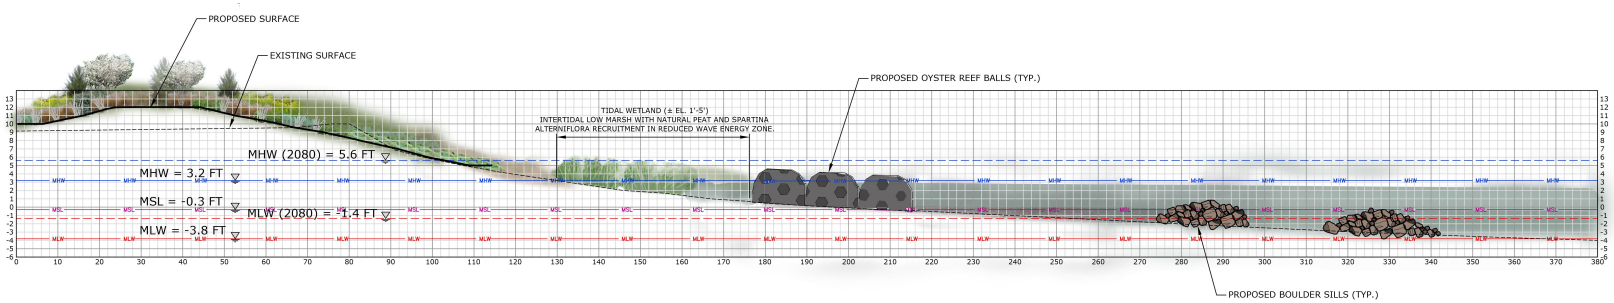

CROSS SECTION A-A'

(SCALE: 1"=15' H; 1"= 7.5' V)

MILONE & MACBROOM
NOW PART OF SLR
231 MAIN STREET, SUITE 102
NEW PALTZ, NEW YORK
845.633.8153
WWW.MMRG.COM | SLRCONSULTING.COM

DESCRIPTION	DATE	BY

SITE PLAN - PROPOSED CONDITIONS

LIVING SHORELINE AND ARTIFICIAL REEF AT EDITH READ WILDLIFE SANCTUARY

EDITH G. READ NATURAL PARK AND WILDLIFE SANCTUARY
RYE, WESTCHESTER COUNTY, NEW YORK

JCM	FRM	JCM
DESIGNED	DRAWN	CHECKED

SCALE: AS NOTED

DATE: MAY 15, 2020

PROJECT NO.: 6262-03

SHEET NO.: 04 OF 04

SHEET NAME: **SP-3**

MMI now part of SLR International Corporation, DBA SLR Engineering, Landscape Architecture, and Land Surveying, P.C. Registration no. 0831112. Copyright 2020